
Nawy

Thru Dal Developments

DAL DEVELOPMENTS

01

ABOUT **DEVELOPER**

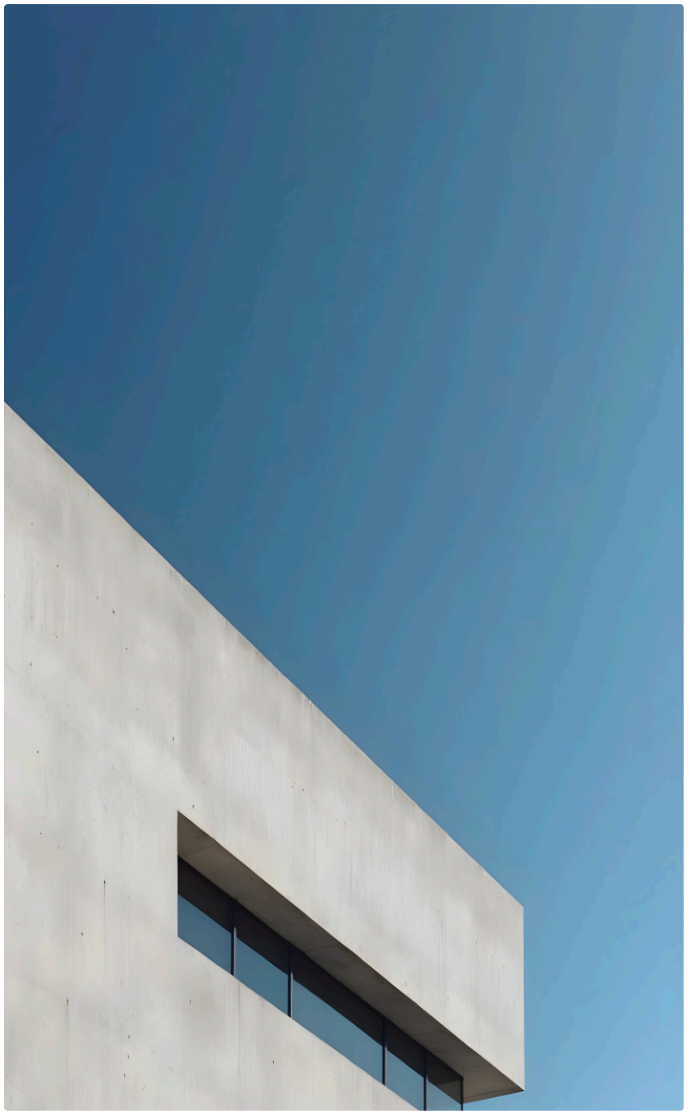


ABOUT
DAL DEVELOPMENTS

Founded in **2023**, DAL Developments is one of Egypt's innovative minds in the real estate industry. It is quickly becoming a beacon of excellence, offering a unique blend of elegance, luxury, and unwavering commitment to customer satisfaction.

DAL Real Estate has a collaborative experience regarding ownership and management in the development field. Since its inception, it has gathered a team of experienced professionals and young, creative minds that are taking the company's success story to a futuristic realm.

DAL Developments, Egypt, Legacy & Mother Company

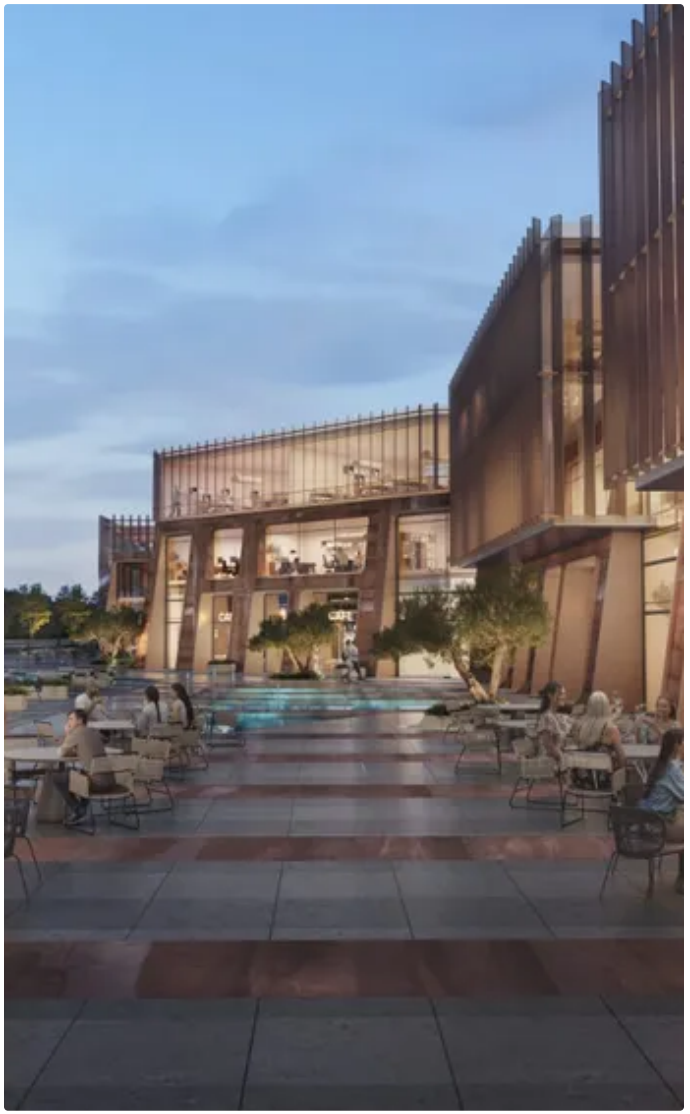

ABOUT
THE PROJECT

Thru El Sheikh Zayed is a comprehensive mixed-use project that is brought to the real estate scene by Dal Developments. With its genuine design and areas that encourage teamwork, Thru El Sheikh Zayed is more than just a place to work; it's a place where creativity is brought to life.

Thru Mall El Sheikh Zayed adds a synergistic creative boost with its productivity-boasting facilities and services. The vibrant spaces in Thru El Sheikh Zayed Mall were designed to stimulate innovation, productivity, and game-changing concepts.

Master Plan & Major Facilities of Thru El Sheikh Zayed

The master plan of Thru El Sheikh Zayed reveals many business facilities, including:

Vast greenery and wide landscaping allow for a fresh breath throughout the whole project.


A huge business hub with different-sized, fully-equipped offices.

EXPLORE ***PRICES & PAYMENT PLANS***
THROUGH

NAWY APP

GET IT ON
Google Play

DOWNLOAD ON THE
App Store

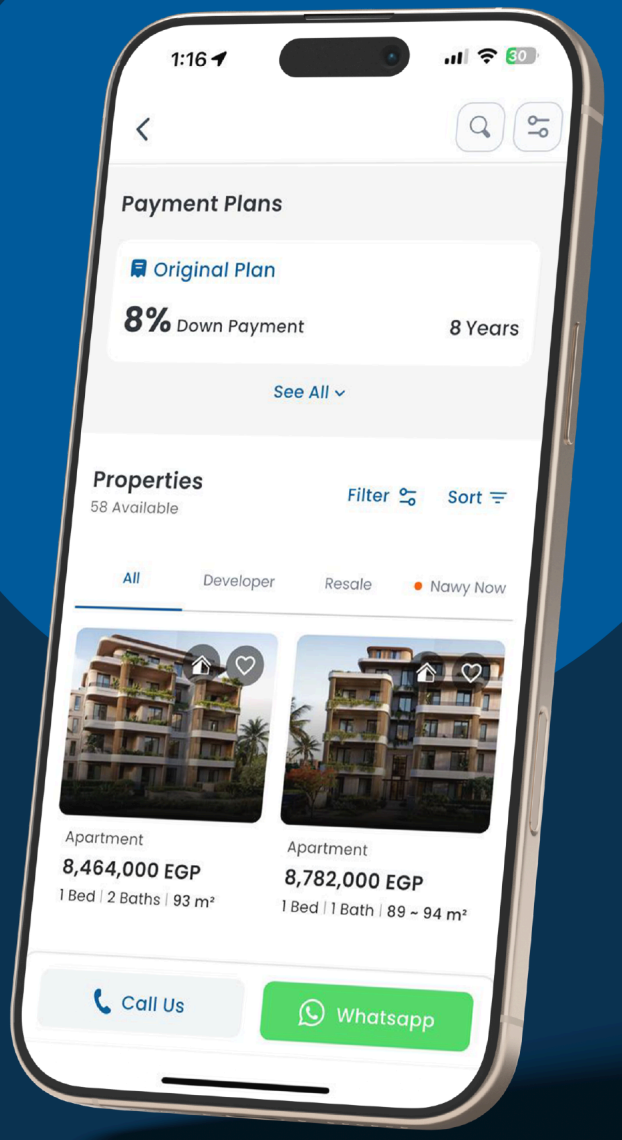

Nawy

02

THE **GALLERY**

THE **GALLERY**








03

LOCATION & **MAP**

LOCATION **MAP**

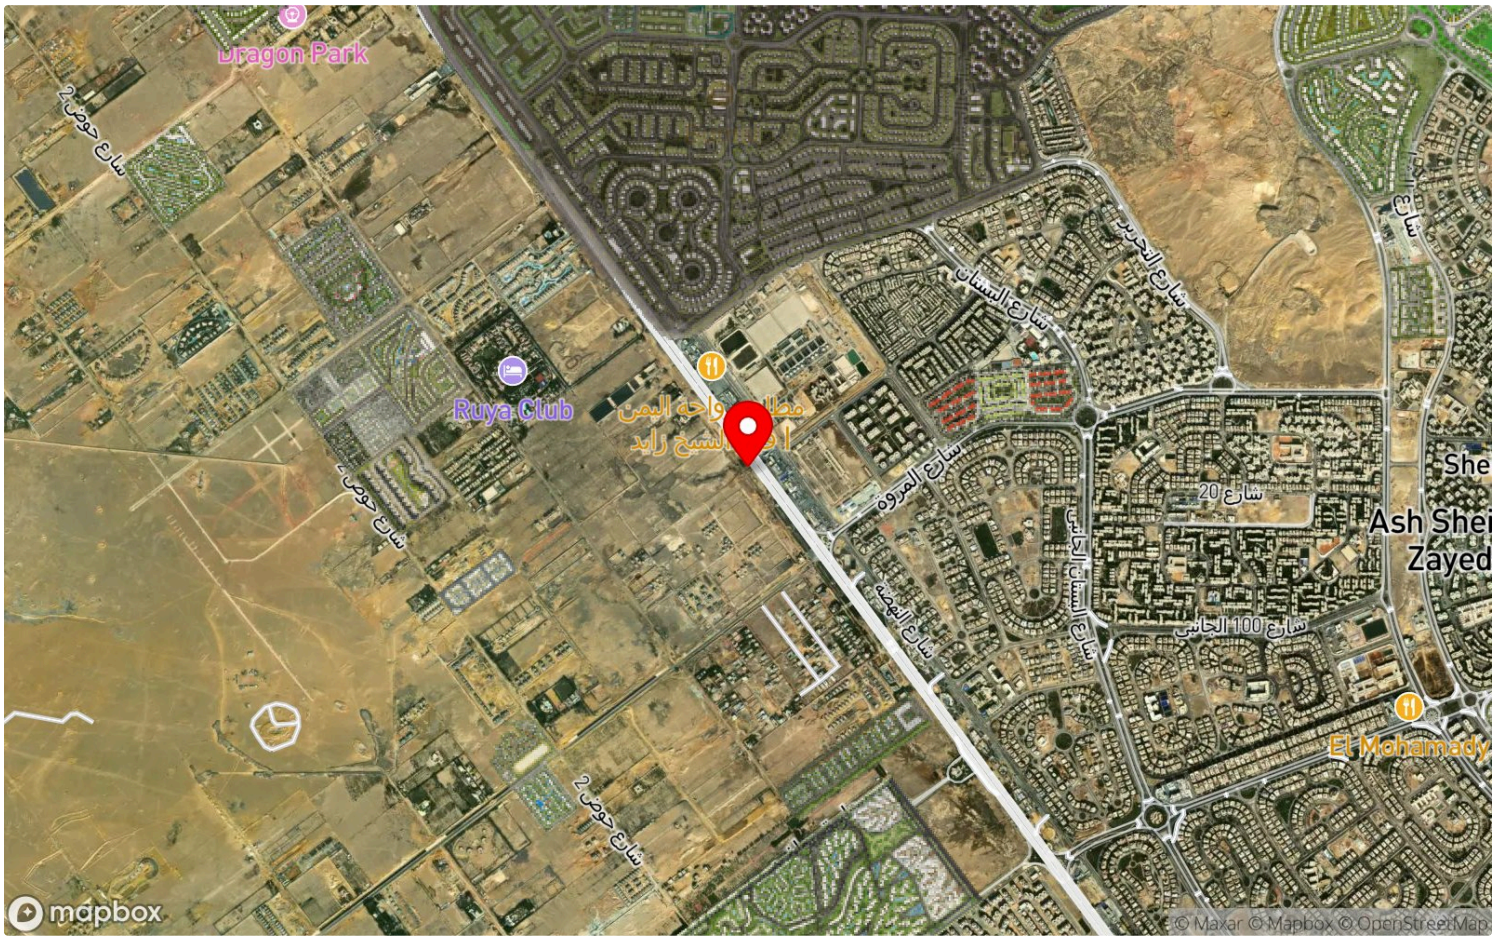

04

PROPERTY TYPES & **FLOOR PLANS**

ADMINISTRATIVE 01

AREA ***21 SQM*** ***0*** BATHROOMS





MEDICAL 01

AREA ***85 SQM*** ***0*** BATHROOMS






RETAIL 01

AREA ***46 SQM*** ***0*** BATHROOMS





RETAIL 01

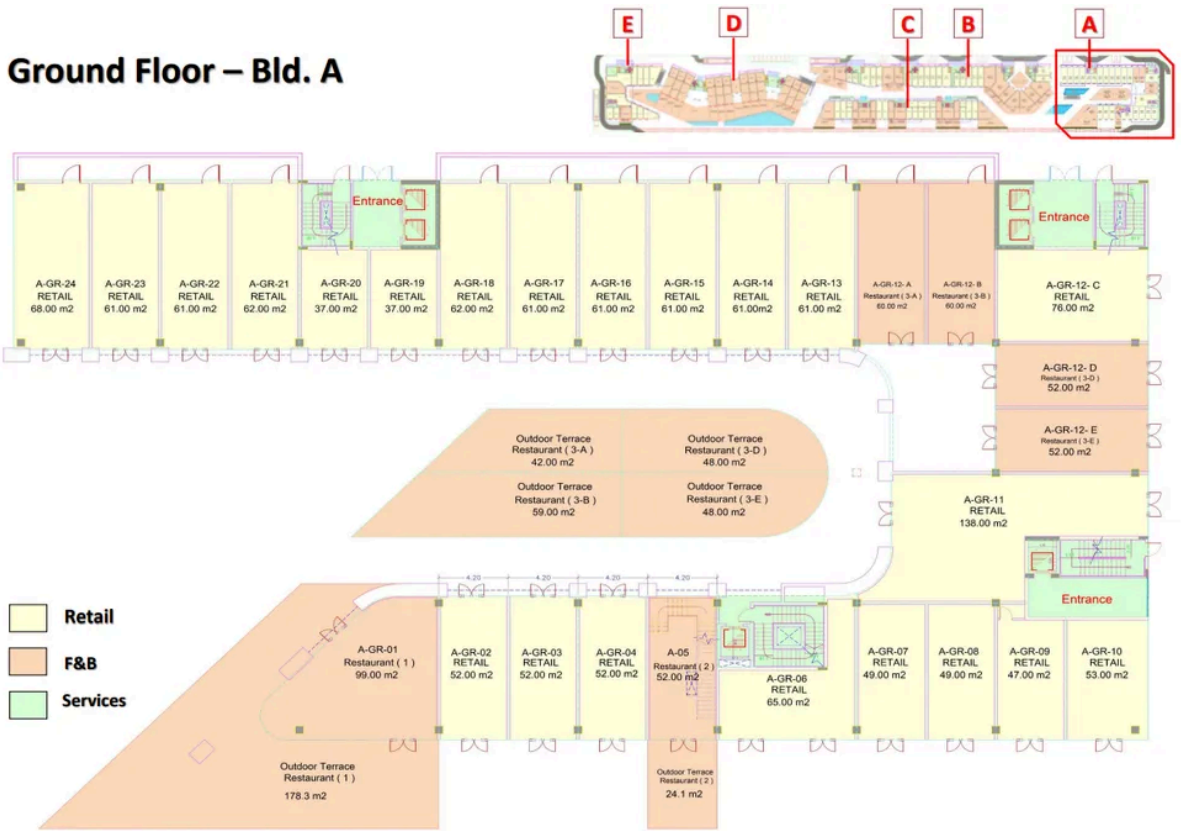

Nawy

CONTACT US

RETAIL 02

AREA ***46 SQM*** ***0*** BATHROOMS





Navy

RETAIL 02

GROUND FLOOR
BUILDING A

CLINICS AREAS
26 SQM - 94SQM

OFFICES AREAS
26 SQM - 94SQM

RETAIL AREAS
37 SQM - 138 SQM

F&B AREAS
0 SQM - 371SQM

CONTACT US





RETAIL F&B SERVICES OFFICES CLINIC

DISCLAIMER: DIAGRAMS AN DIMENSIONS ARE NOT TO SCALE AND ARE FOR ILLUSTRATIVE PURPOSES ONLY. ALL RENDERS, LANDSCAPE VISUALS, MATERIALS, FACADES, AND FLOOR PLANS ARE FOR INDICATIVE PURPOSES ONLY, AND ARE SUBJECT TO CHANGE. DAL DEVELOPMENTS RESERVES THE RIGHT TO MAKE CHANGE. DAL DEVELOPMENTS RESERVES THE RIGHT TO MAKE NON-FUNDAMENTAL CHANGES TO THE DESIGN PROVIDED.

RETAIL 03

AREA ***46 SQM*** ***0*** BATHROOMS





RETAIL 03

GROUND FLOOR
BUILDING A

CLINICS AREAS
26 SQM - 94SQM

OFFICES AREAS
26 SQM - 94SQM

RETAIL AREAS
37 SQM - 138 SQM

F&B AREAS
0 SQM - 371SQM

CONTACT US





RETAIL F&B SERVICES OFFICES CLINIC

DISCLAIMER: DIAGRAMS AN DIMENSIONS ARE NOT TO SCALE AND ARE FOR ILLUSTRATIVE PURPOSES ONLY. ALL RENDERS, LANDSCAPE VISUALS, MATERIALS, FACADES, AND FLOOR PLANS ARE FOR INDICATIVE PURPOSES ONLY, AND ARE SUBJECT TO CHANGE. DAL DEVELOPMENTS RESERVES THE RIGHT TO MAKE CHANGE. DAL DEVELOPMENTS RESERVES THE RIGHT TO MAKE NON-FUNDAMENTAL CHANGES TO THE DESIGN PROVIDED.

05

THE **AMENITIES**



BUSINESS HUB



COMMERCIAL STRIP



MEDICAL CENTER


Nawy

DOWNLOAD NAWY APP

GET IT ON
Google Play

DOWNLOAD ON THE
App Store

Whatsapp

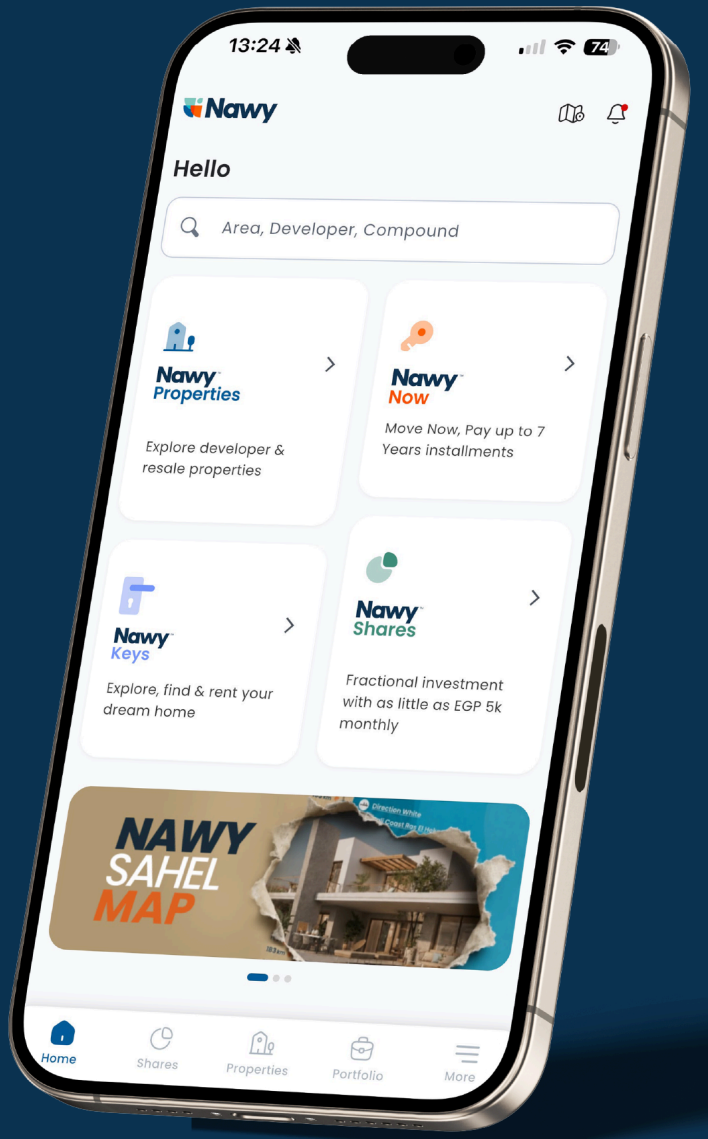

www.nawy.com

15211